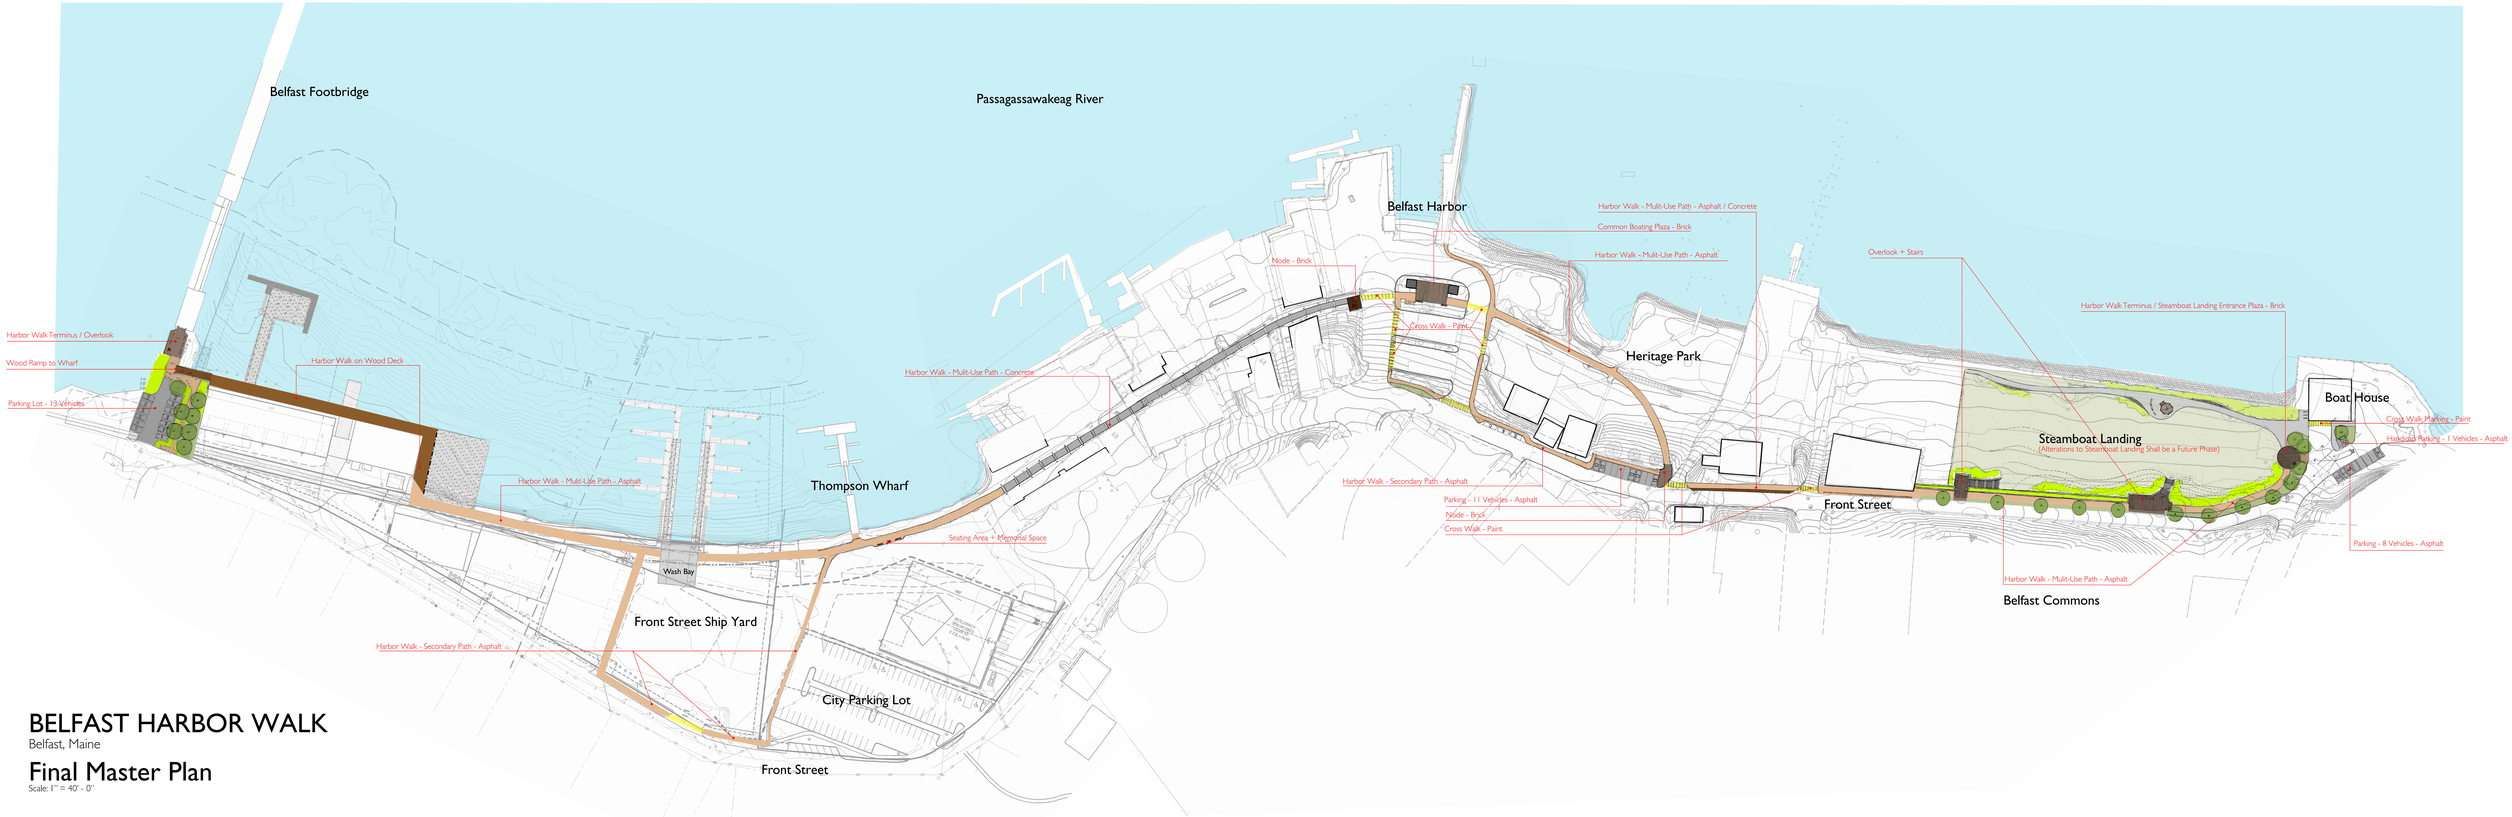

BELFAST HARBOR WALK

Belfast, Maine

Final Master Plan

Scale: 1" = 40' - 0"

Richardson & Associates, Landscape Architects
T.Y. Lin International
November 27, 2011